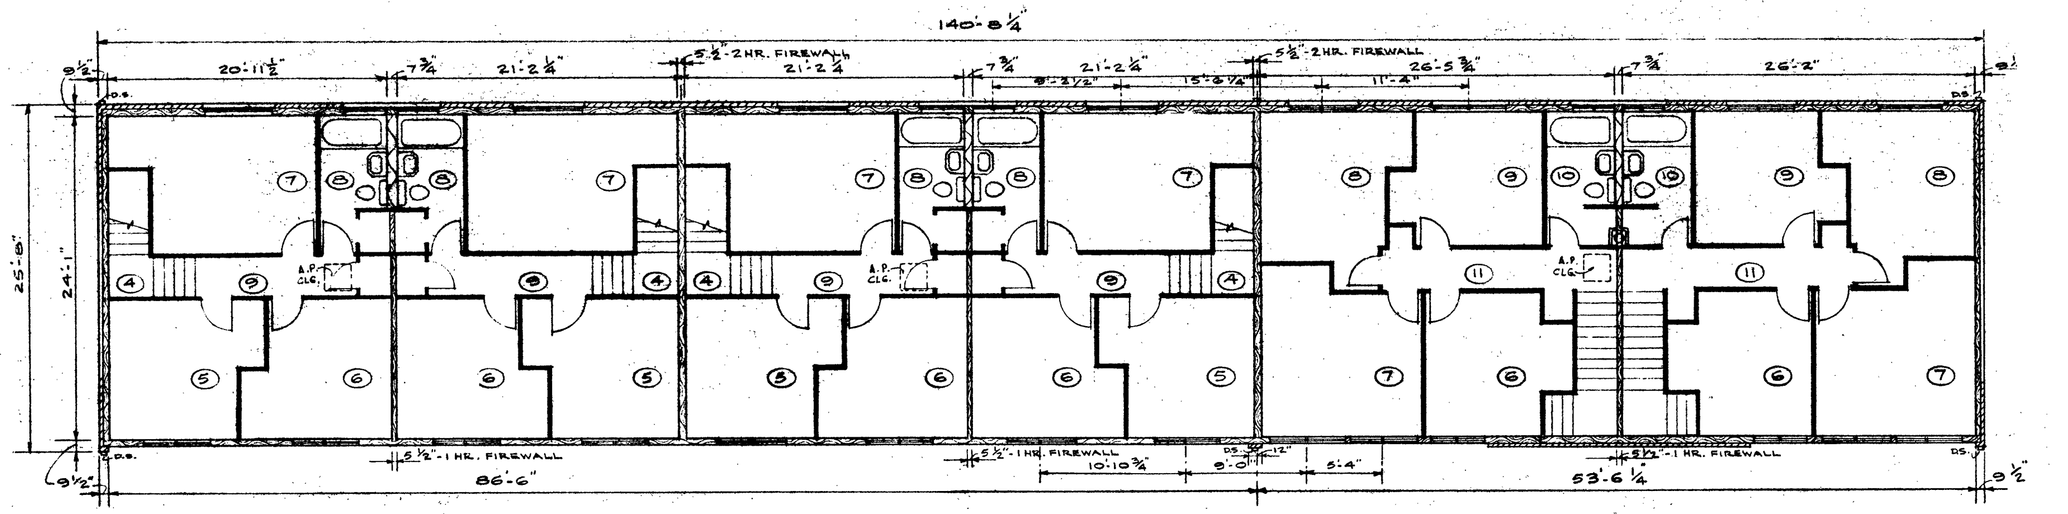

SECOND FLOOR PLAN
SCALE: ⅛" = 1'-0"

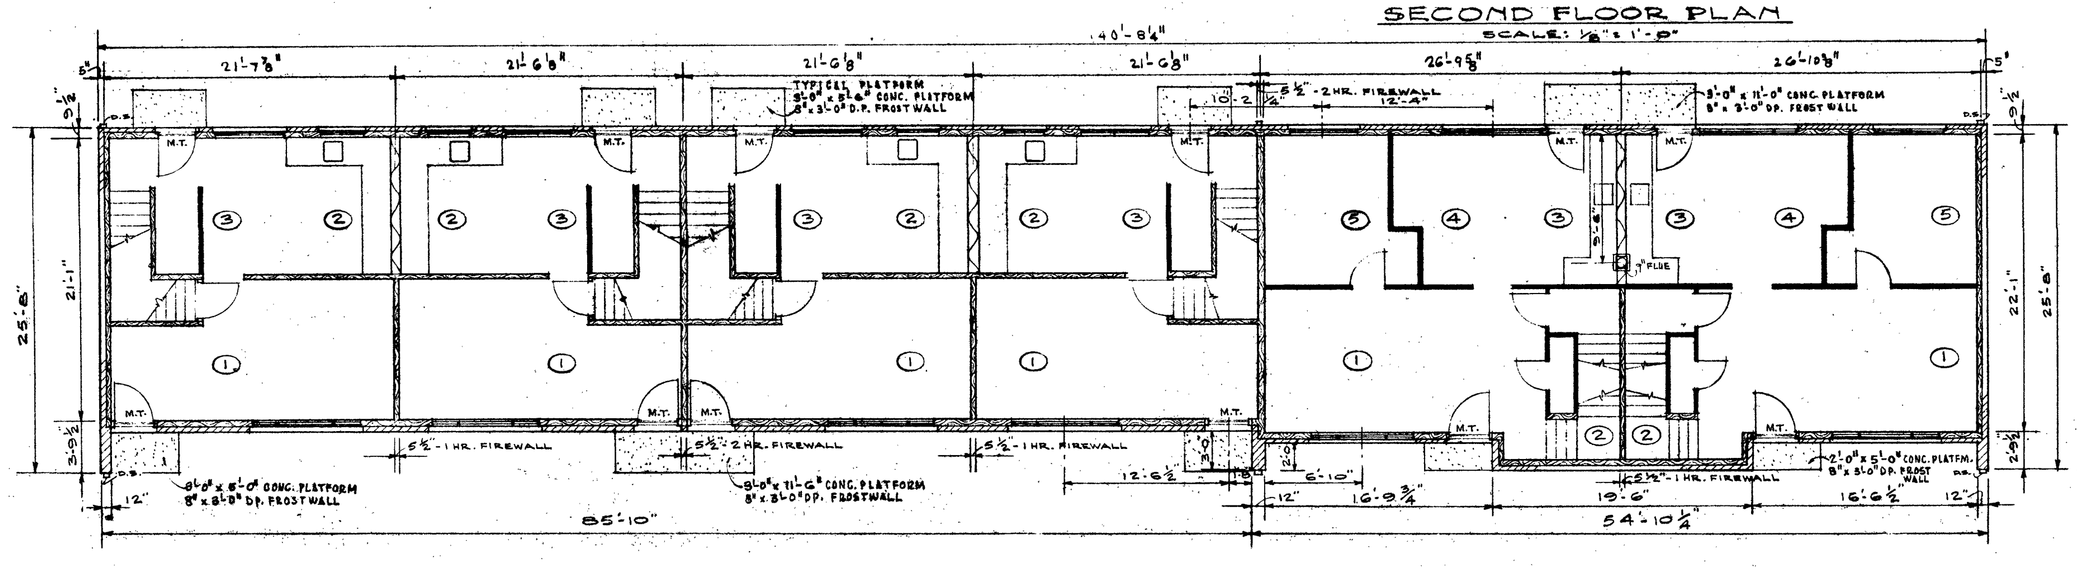

FIRST FLOOR PLAN
SCALE: ⅛" = 1'-0"

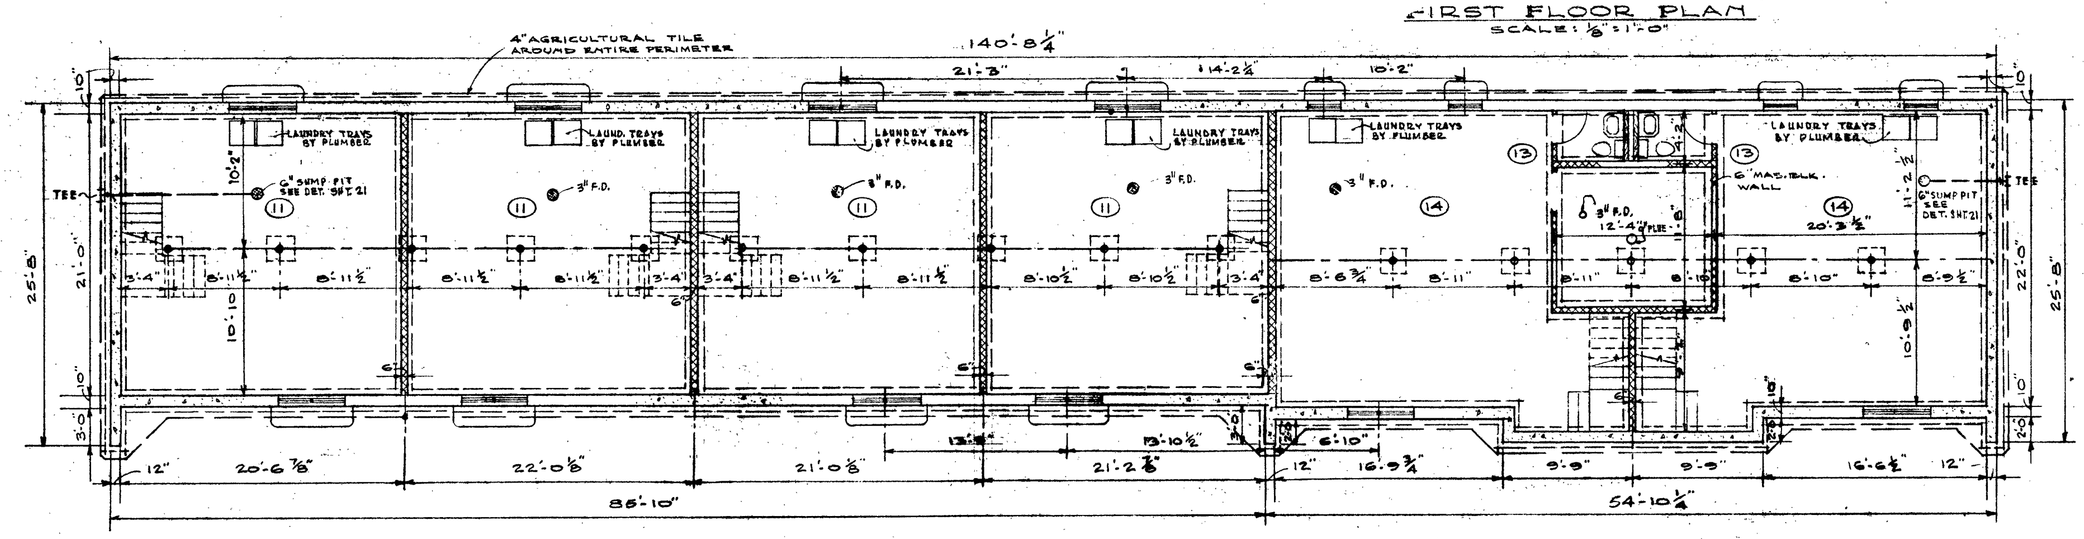

BASEMENT FLOOR PLAN
SCALE: ⅛" = 1'-0"

NOTE: ALL INTERIOR MASONRY WALL FOOTINGS TO BE 8"X16" CONCRETE

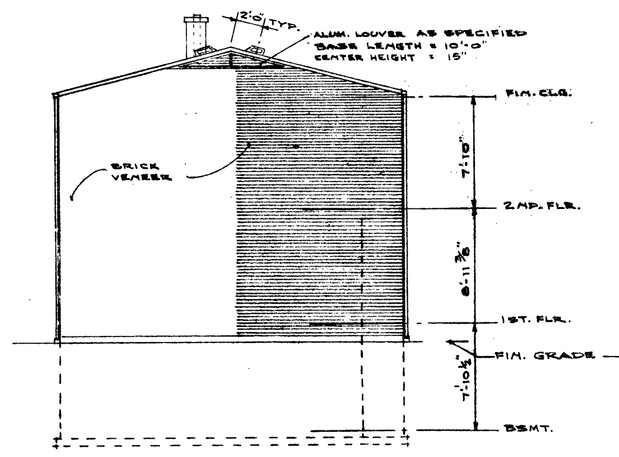

LEFT END ELEVATION
SCALE: ⅛" = 1'-0"

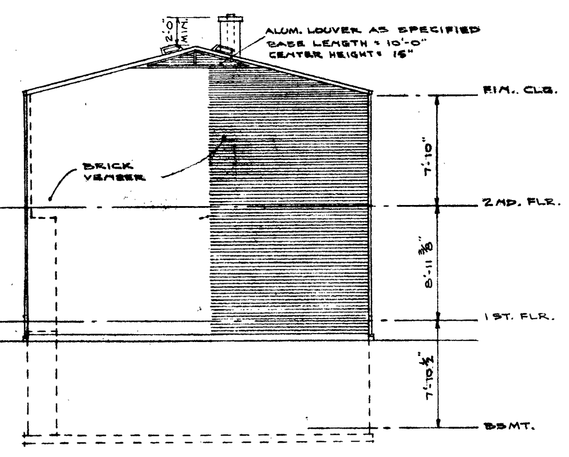

RIGHT END ELEVATION
SCALE: ⅛" = 1'-0"

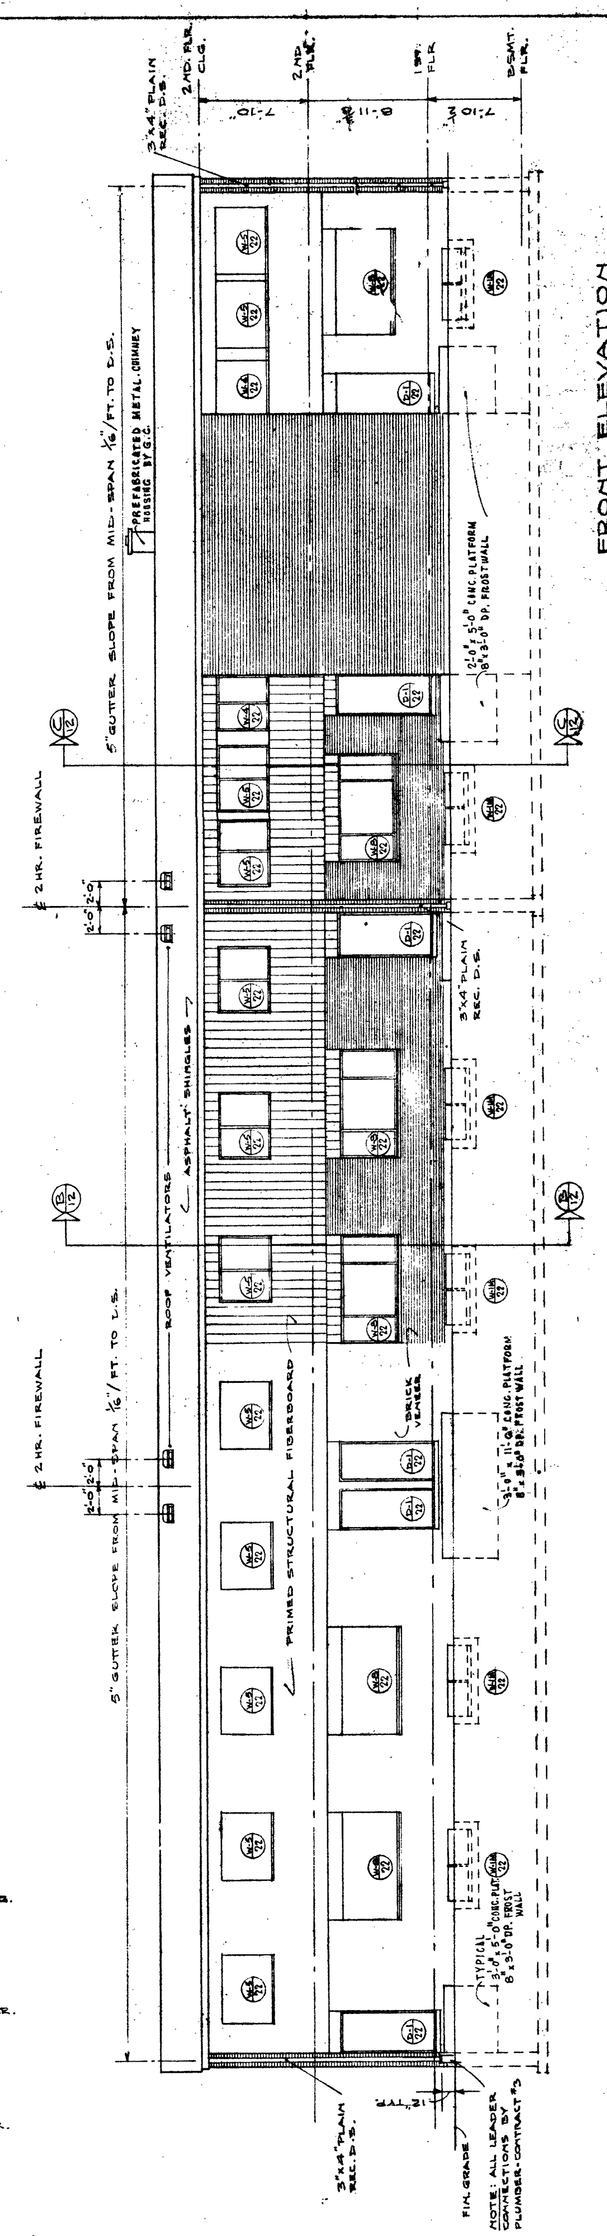

FRONT ELEVATION
SCALE: ⅛" = 1'-0"

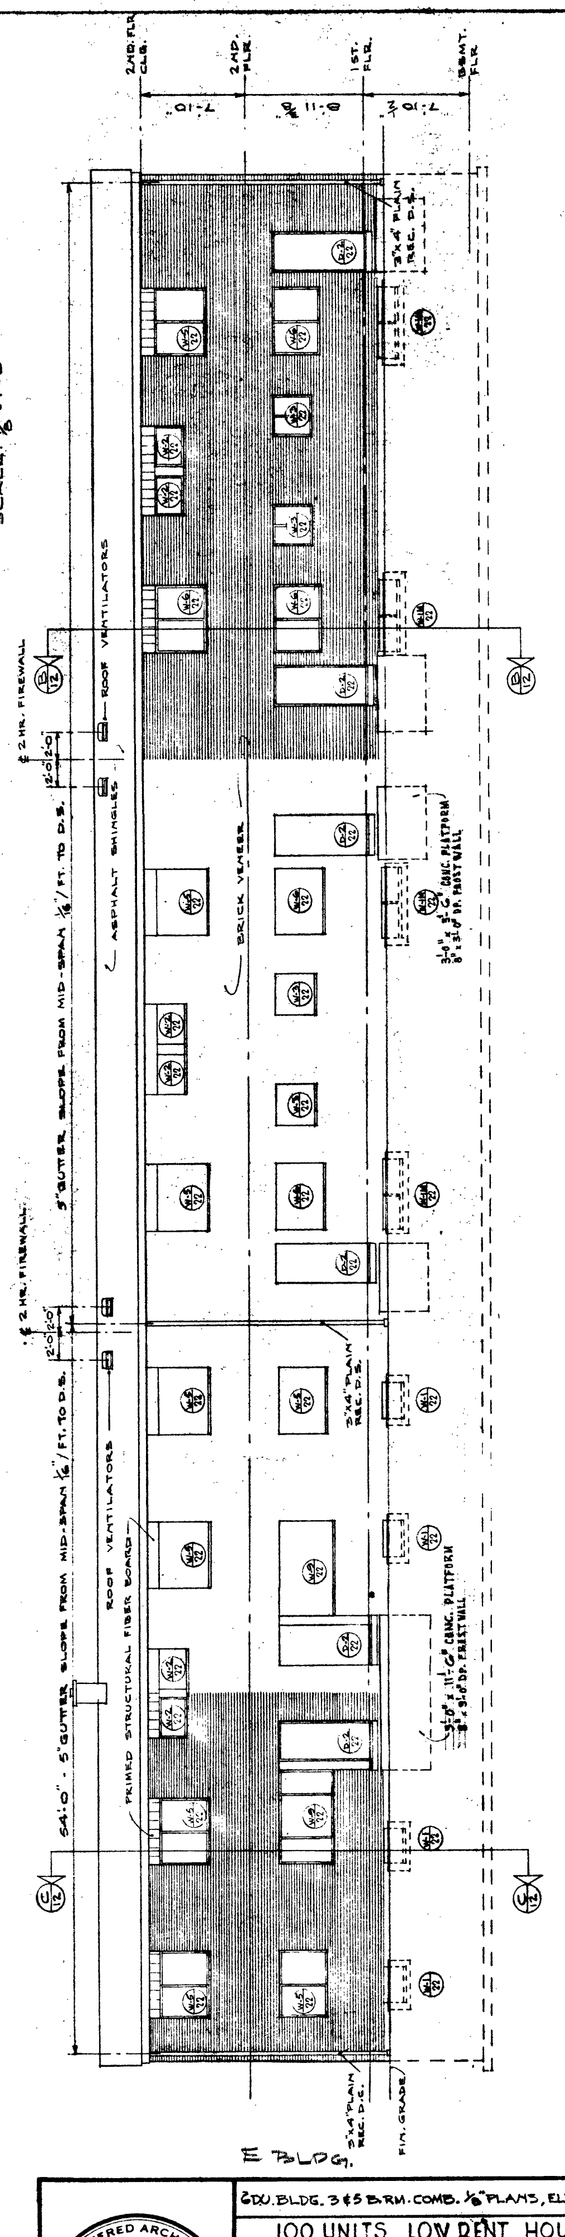

REAR ELEVATION
SCALE: ⅛" = 1'-0"

NOTE: THIS SIX UNIT BLDG. IS A COMPOSITE OF BLDG. TYPES "B" AND "C". THEREFORE, FLOOR PLANS AND DIMENSIONING ARE SIMILAR TO THEIR RESPECTIVE BLDG. TYPES. REFER TO SHEETS FOR COMPLETE DIMENSIONING, DESCRIPTION AND ROOM FINISH SCHEDULE. VARIATIONS IN DIMENSIONING ARE NOTED.

METAL FLUE FOR THIS BLDG. IS 9" IN DIAMETER AS SPECIFIED.

E BLDG.

REGISTERED ARCHITECT — UNIVERSITY OF THE STATE OF NEW YORK

F. R. FITZGERALD No. 9615
E. R. SHACKLETON No. 9807

2 DU. BLDG. 3 & 5 RM. COMB. ⅛" PLANS, ELEV'S, DET'S.

100 UNITS LOW RENT HOUSING
P.H.A. N.Y. 11-2 FOR THE
NIAGARA FALLS HOUSING AUTHORITY
NIAGARA FALLS, NEW YORK.

SHACKLETON AND FITZGERALD, A.I.A.
ARCHITECTS
1513 LOCKPORT STREET
NIAGARA FALLS, N. Y.

THE CONTRACTOR SHALL VERIFY ALL DIMENSIONS AT SITE BEFORE STARTING WORK

SCALE	AS NOTED
JOB NO.	58-147
DATE	5-16-60
DWG. NO.	19