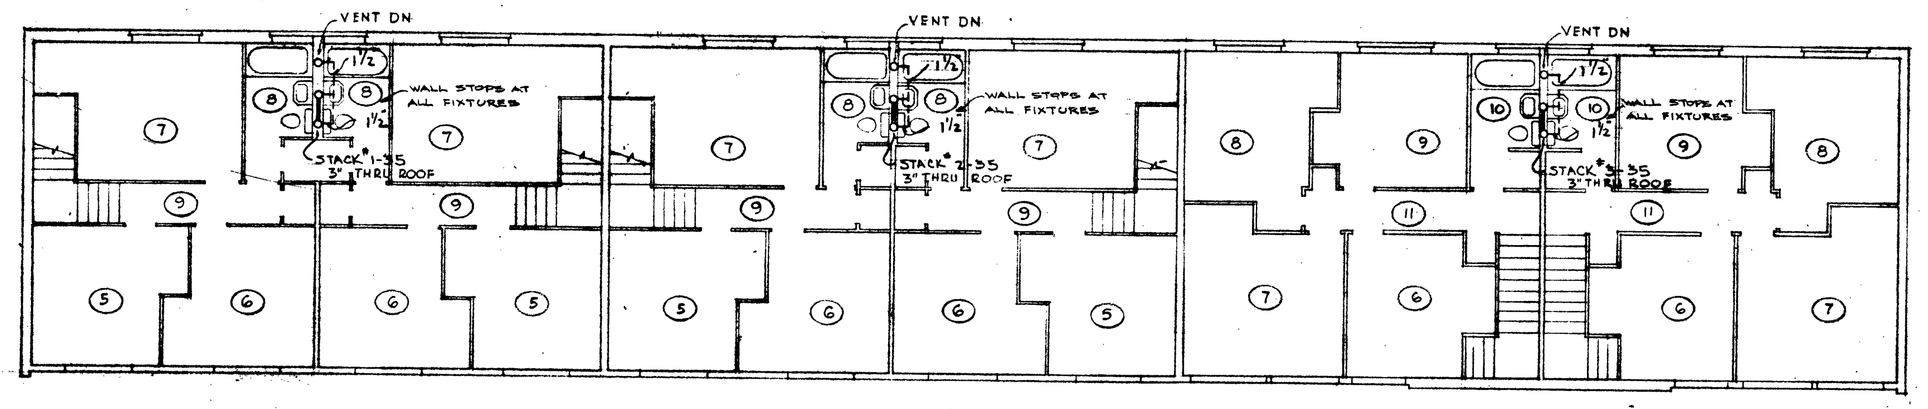

SECOND FLOOR PLAN

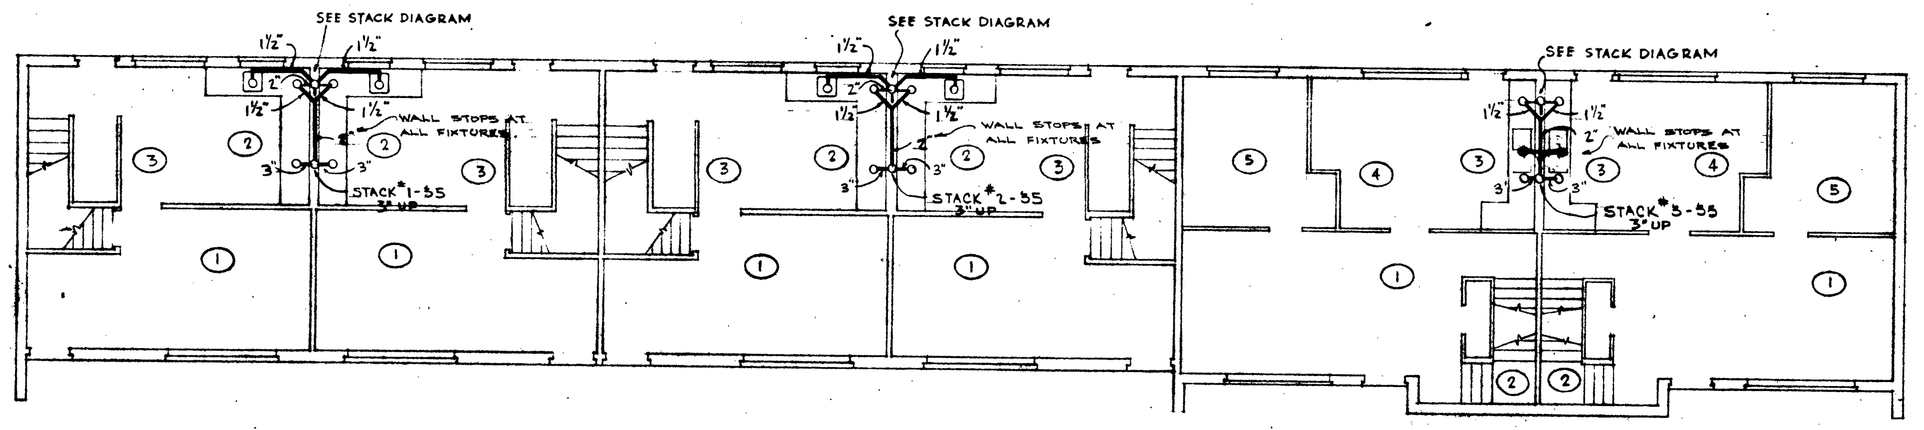

FIRST FLOOR PLAN

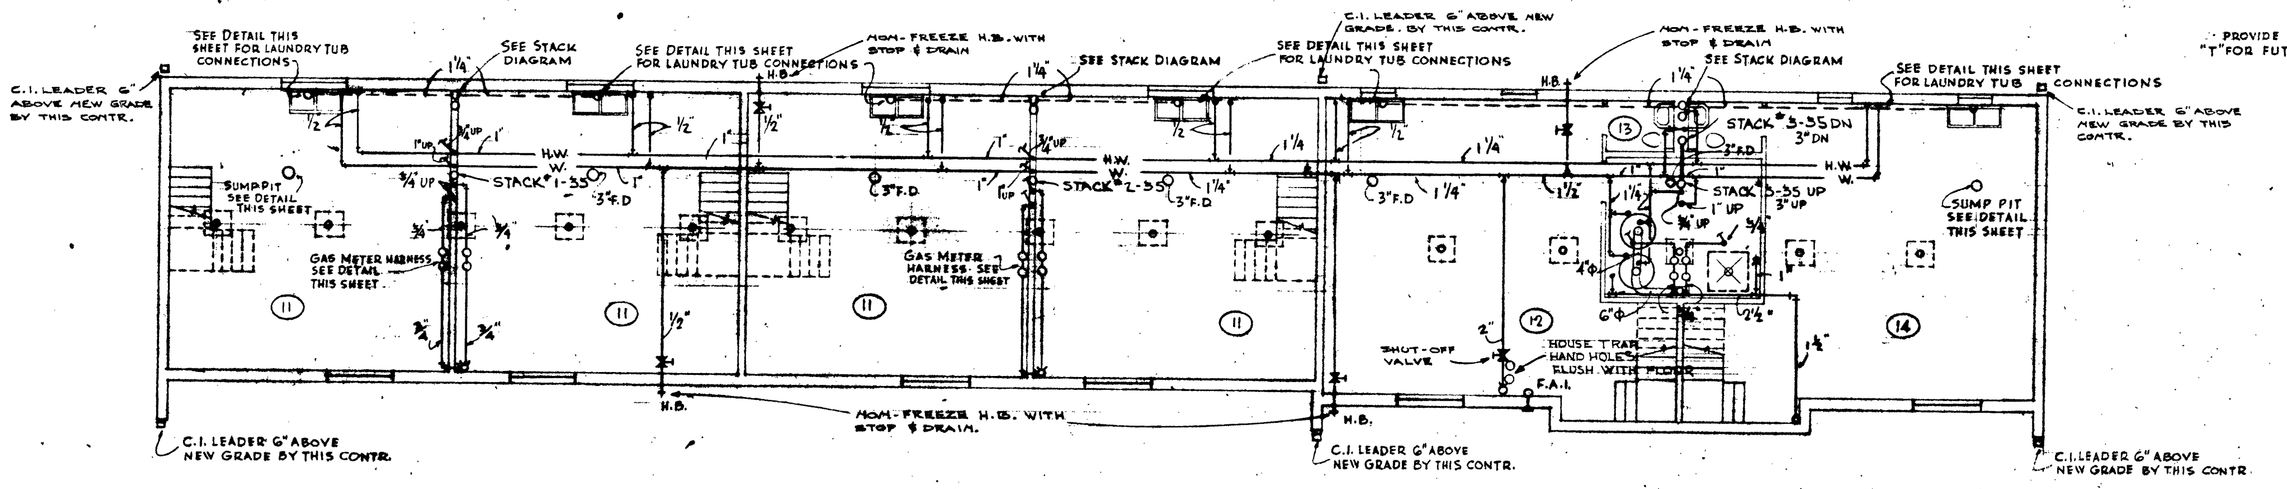

BASEMENT PLAN

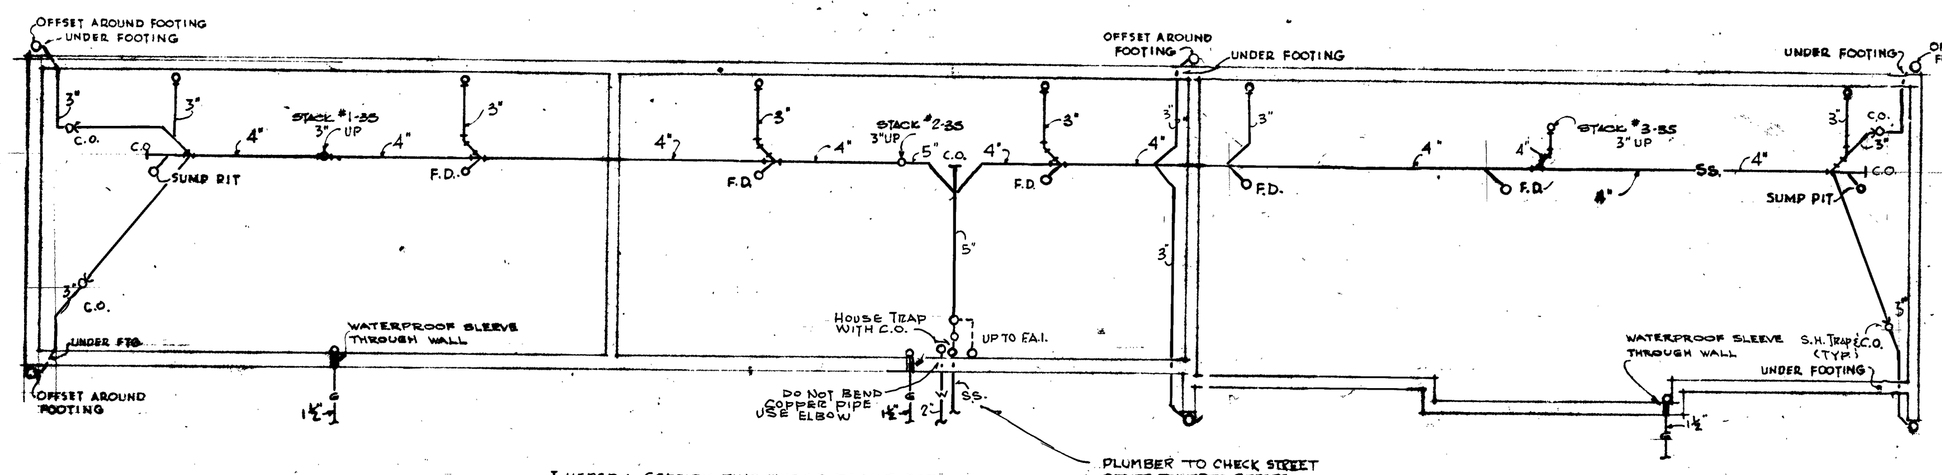

FOUNDATION PLAN

I HEREBY CERTIFY THAT THESE PLANS FOR GEO. B. EDWARDS INC., PLUMBING CONTRACTOR, ARE CORRECT TO THE BEST OF MY KNOWLEDGE

NOTES:
1. CHECK SITE & PLOT PLAN FOR EXACT LOCATION OF C.S., GAS, & WATER SERVICE ENTER BACK OF BLDG. WHEN SHOWN ON SITE & PLOT PLAN.
2. COORDINATE WORK WITH HEATING CONTRACTOR & GENERAL CONTR. ALL LINES TO RUN PARALLEL TO BLDG. LINES, EVENLY SPACED.

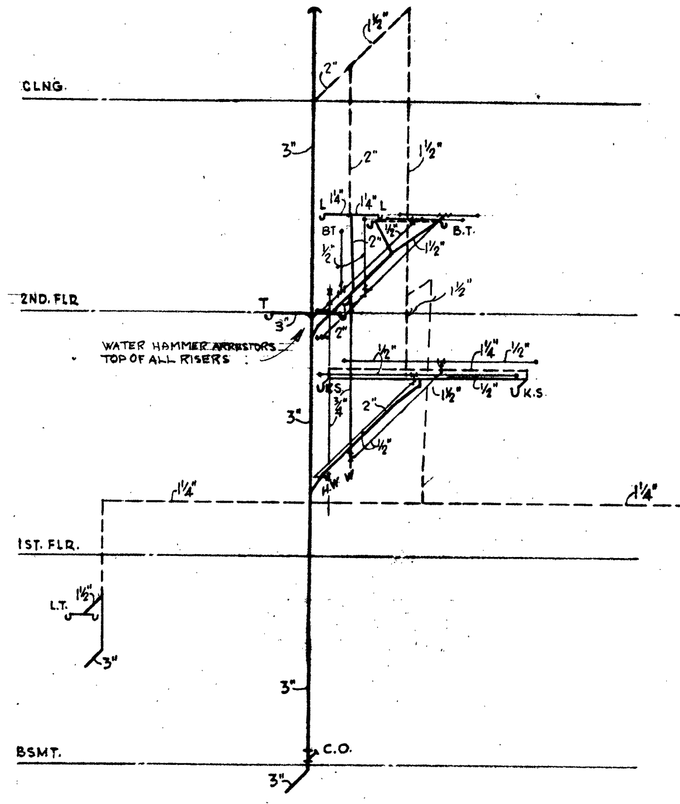

STACK DIAGRAM #1-35 & #2-35
NO SCALE

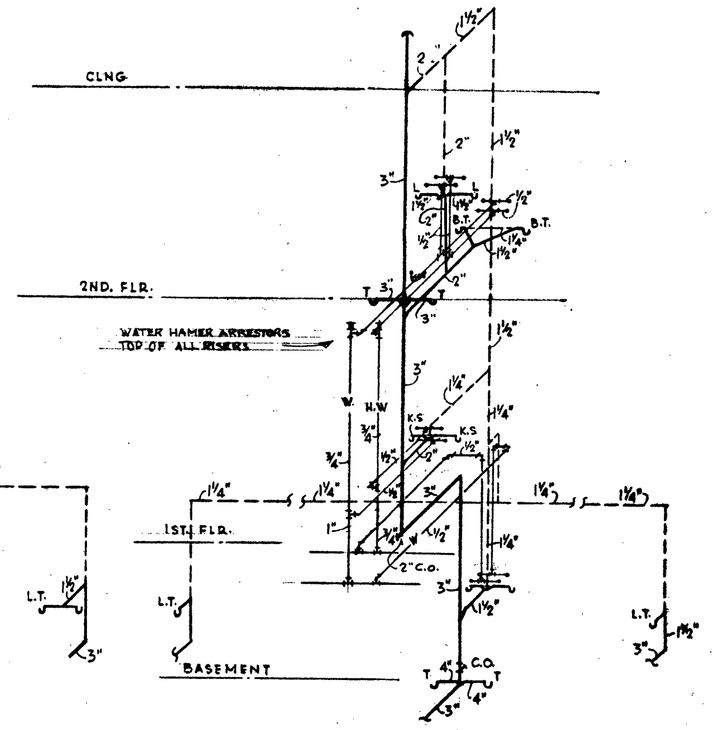

STACK DIAGRAM #3-35
NO SCALE

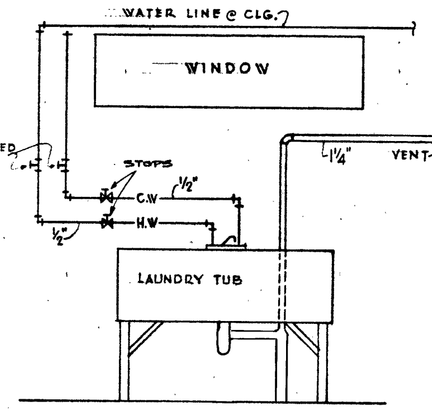

DETAIL OF LAUNDRY TUB CONNECTIONS
NO SCALE

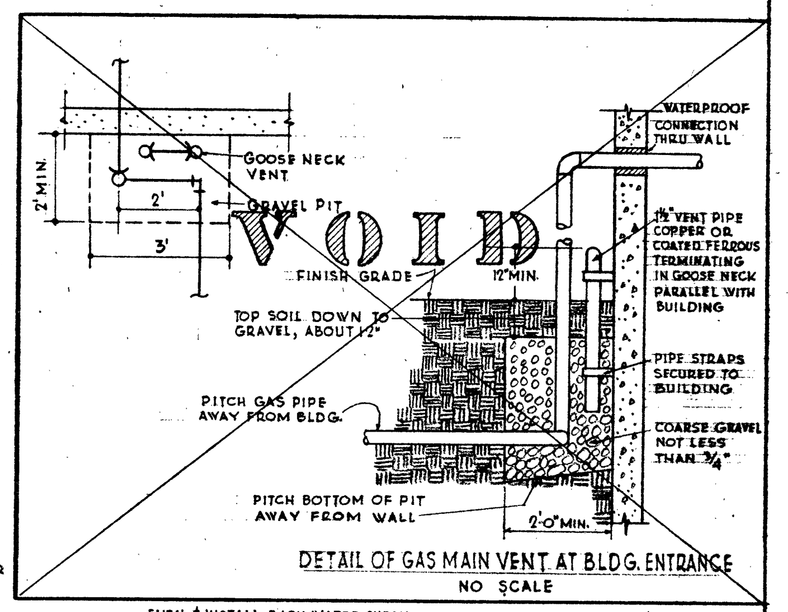

DETAIL OF GAS MAIN VENT AT BLDG. ENTRANCE
NO SCALE

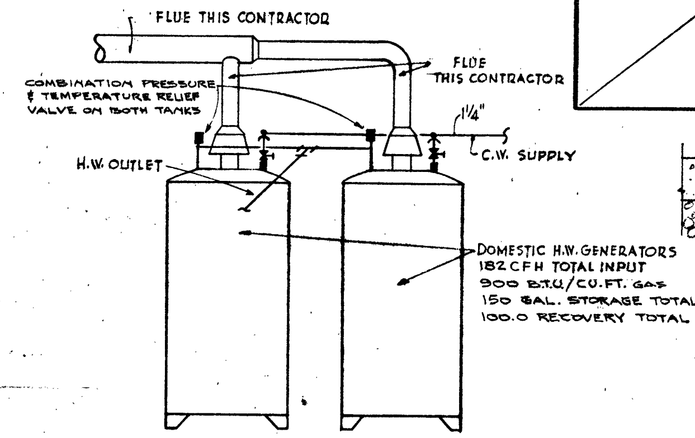

SCHEMATIC OF DOMESTIC HOT WATER GENERATOR
(6 D.U.) COMBINATION 3 & 5 B.RM
NO SCALE

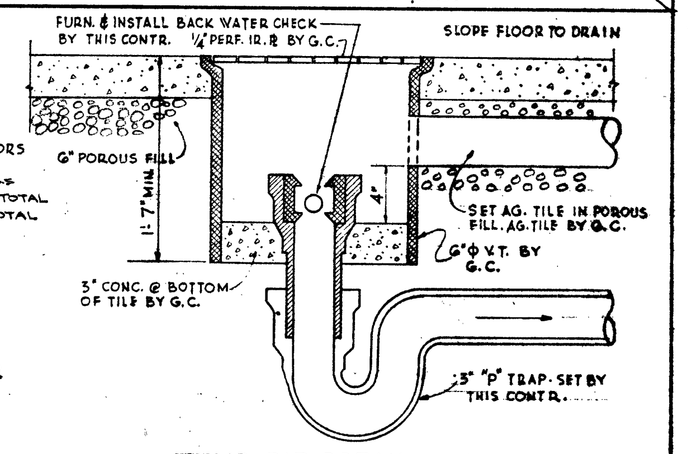

SUMP PIT DETAIL
NO SCALE

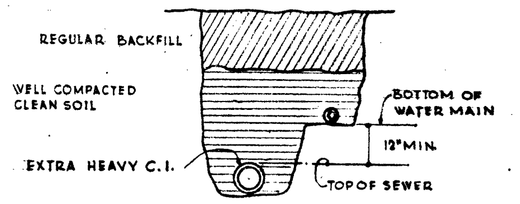

DETAIL OF WATER & SEWER IN ONE TRENCH
NO SCALE

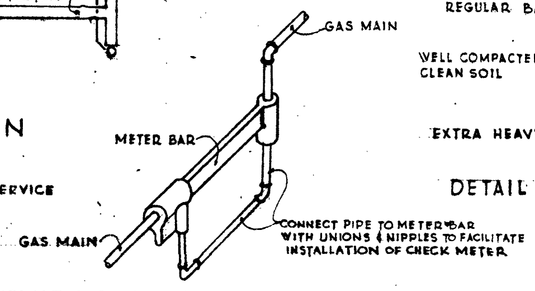

SCHEMATIC OF GAS METER BAR HOOK-UP
NO SCALE

REGISTERED ARCHITECTS UNIVERSITY OF THE STATE OF NEW YORK
R. R. FITZGERALD No. 6615
E. R. SHACKLETON No. 6697

6DU BLDG. 3 & 5 B.RM. COMB., MISC. DETS.	SCALE AS NOTED
100 UNITS LOW RENT HOUSING P.H.A. N.Y. 11-2 FOR THE NIAGARA FALLS HOUSING AUTHORITY NIAGARA FALLS, NEW YORK	JOB NO. 58-147
SHACKLETON AND FITZGERALD, A.I.A. ARCHITECTS 1513 LOCKPORT STREET NIAGARA FALLS, N. Y.	DATE 5-16-60
THE CONTRACTOR SHALL VERIFY ALL DIMENSIONS AT SITE BEFORE STARTING WORK	DWG. NO. P-206