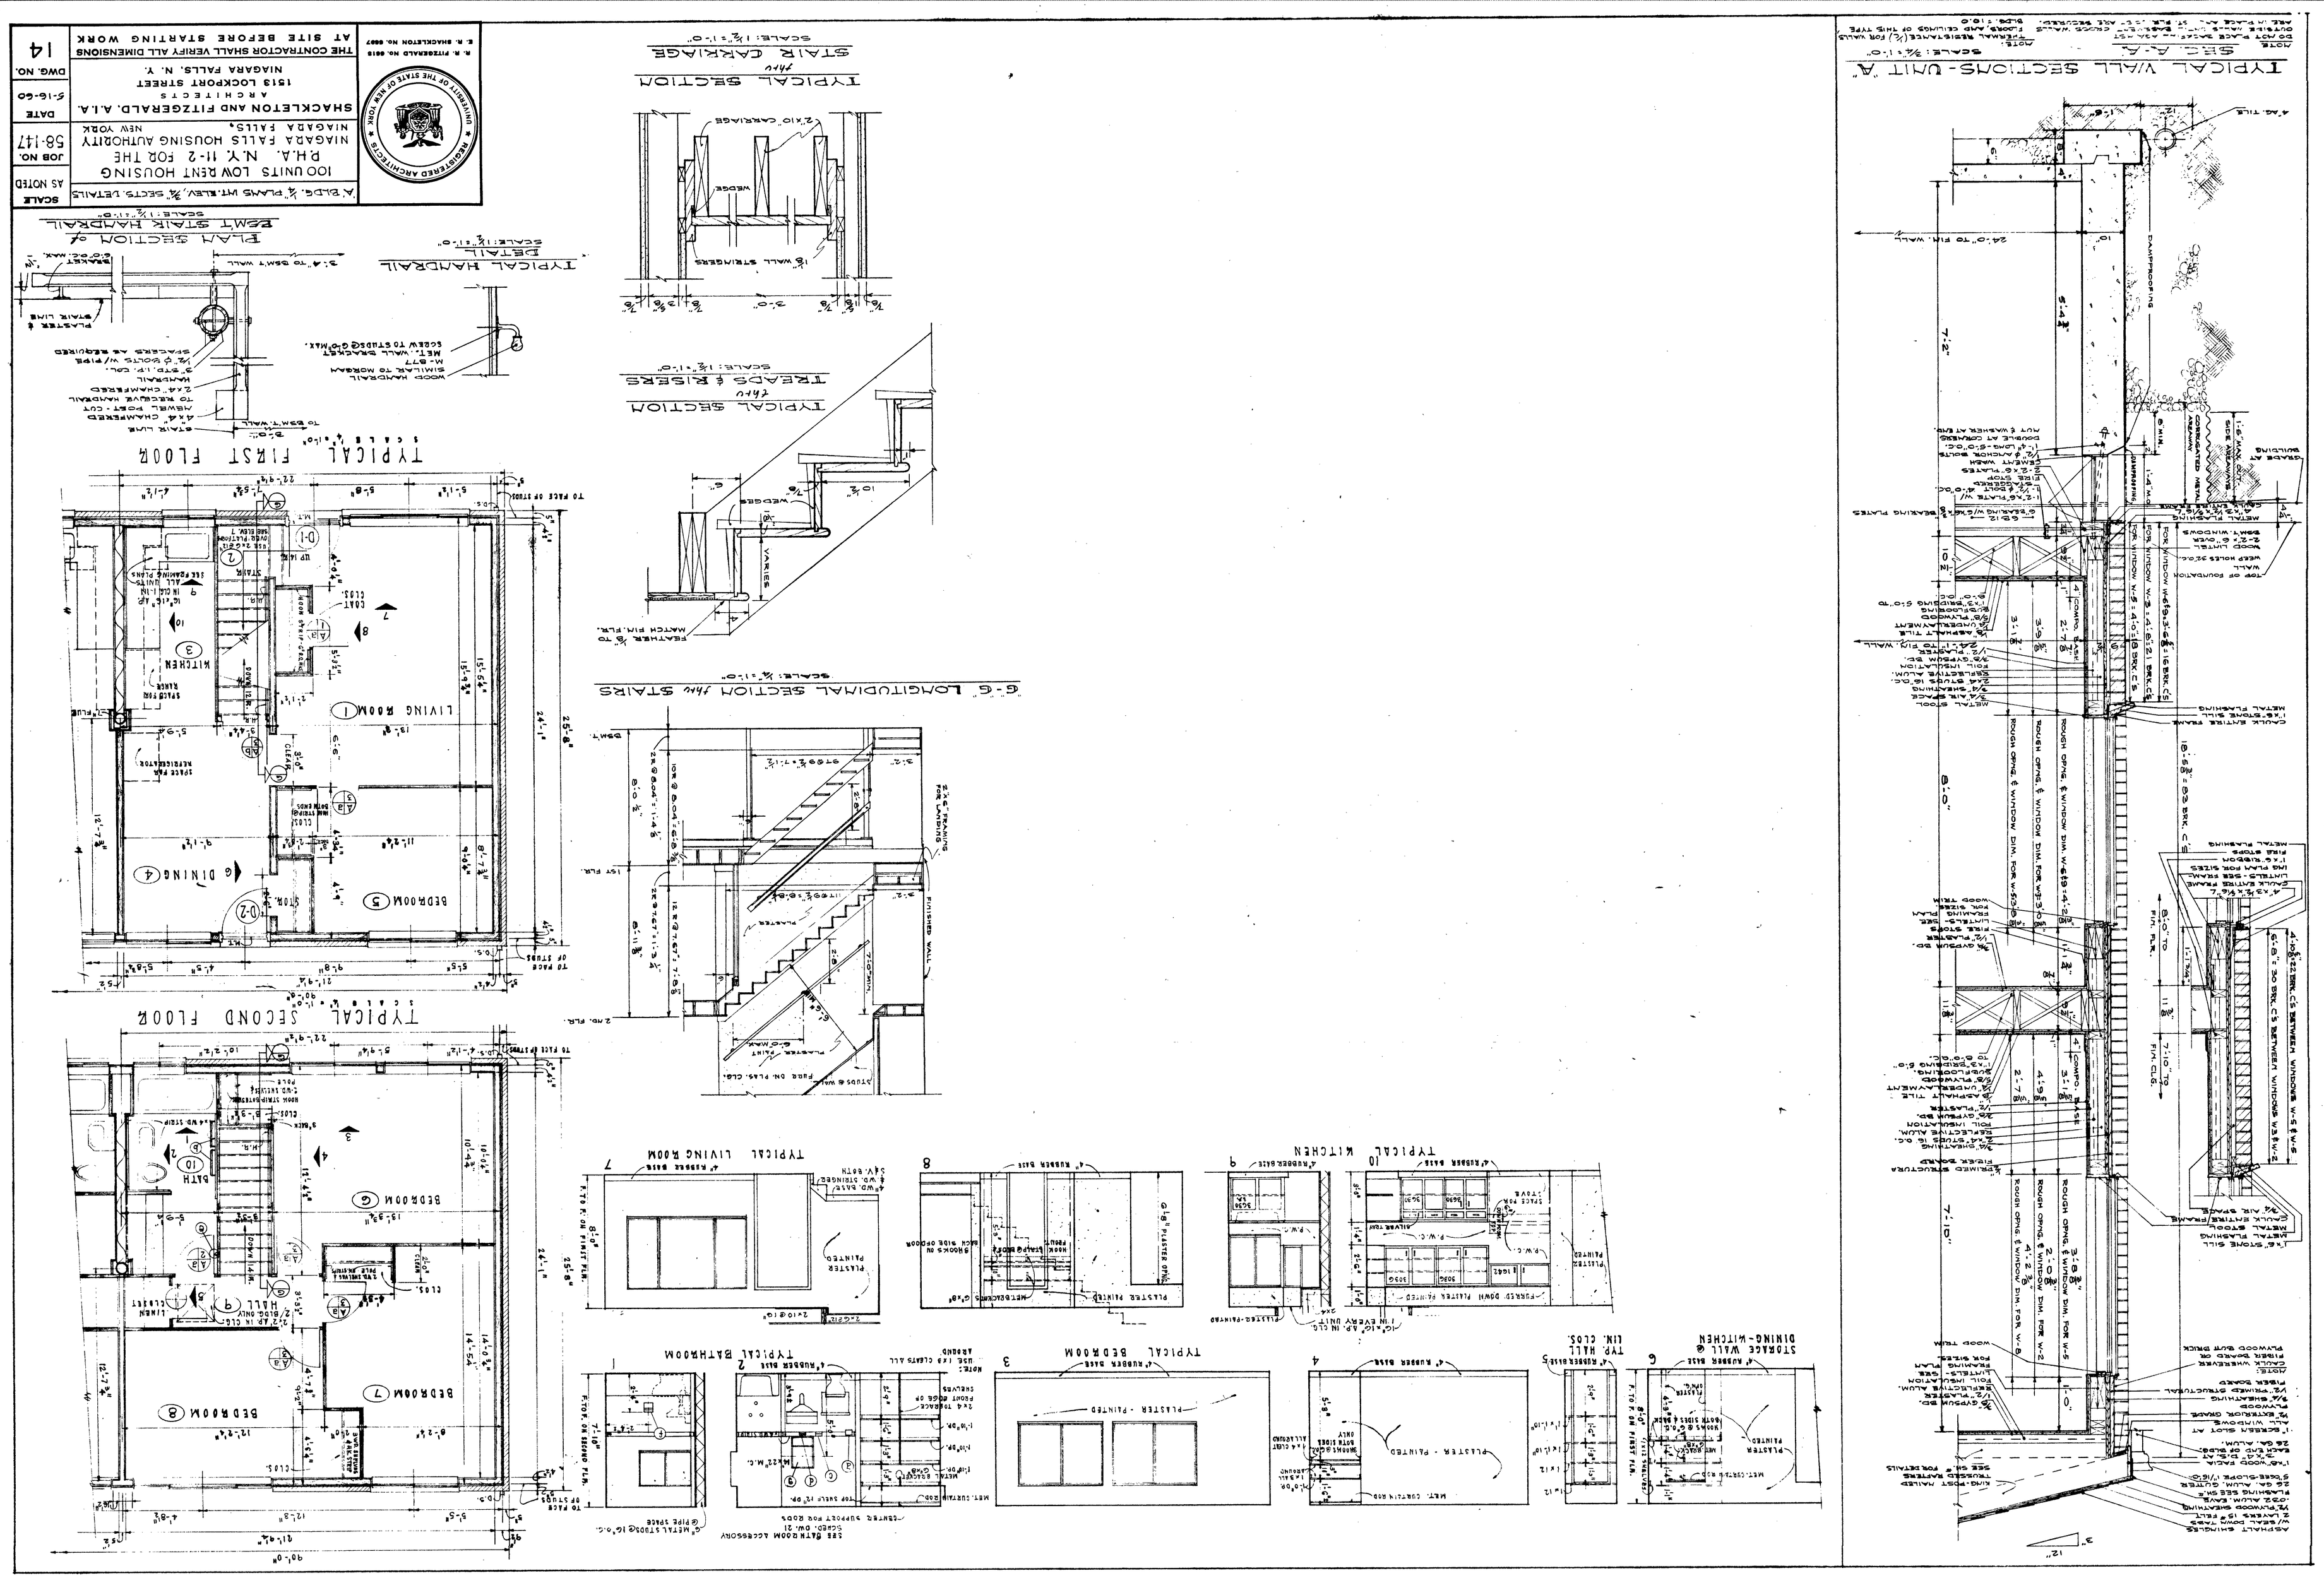

"A" BLDG. 1/4" PLANS INT. ELEV. 3/4" SECTS. DETAILS	SCALE AS NOTED
100 UNITS LOW RENT HOUSING P.H.A. N.Y. 11-2 FOR THE NIAGARA FALLS HOUSING AUTHORITY NIAGARA FALLS, NEW YORK	JOB NO. 58-147
SHACKLETON AND FITZGERALD, A.I.A. ARCHITECTS 1513 LOCKPORT STREET NIAGARA FALLS, N. Y.	DATE 5-16-60
THE CONTRACTOR SHALL VERIFY ALL DIMENSIONS AT SITE BEFORE STARTING WORK	DWG. NO. 14

REGISTERED ARCHITECTS — UNIVERSITY OF THE STATE OF NEW YORK

R. R. FITZGERALD No. 6615
E. R. SHACKLETON No. 6697